


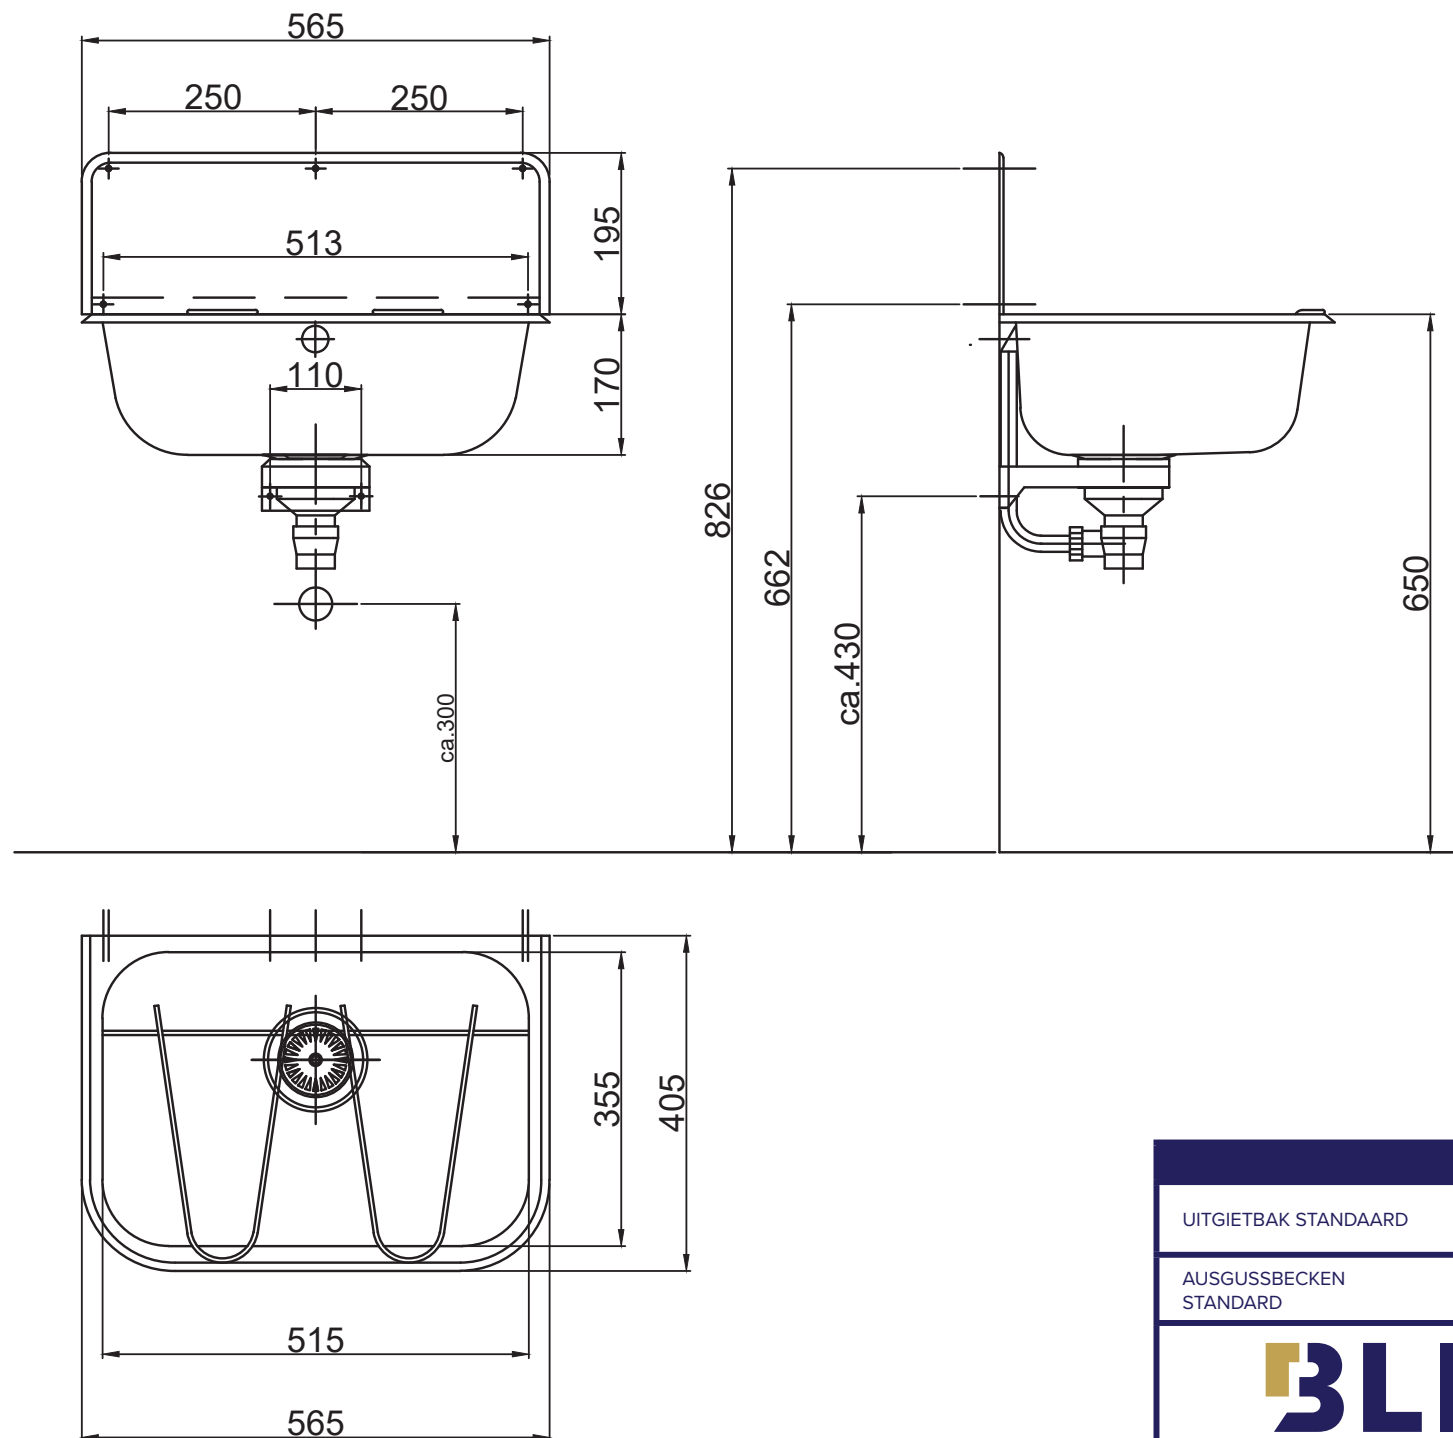

234005

UITGIETBAK STANDAARD

BASSIN DE VIDAGE STANDARD

AUSGUSSBECKEN
STANDARD

UTILITY SINK STANDARD

BLINOX

BY LOGGERE